ATTACHMENT E - ACCESS AND ROAD EXHIBIT

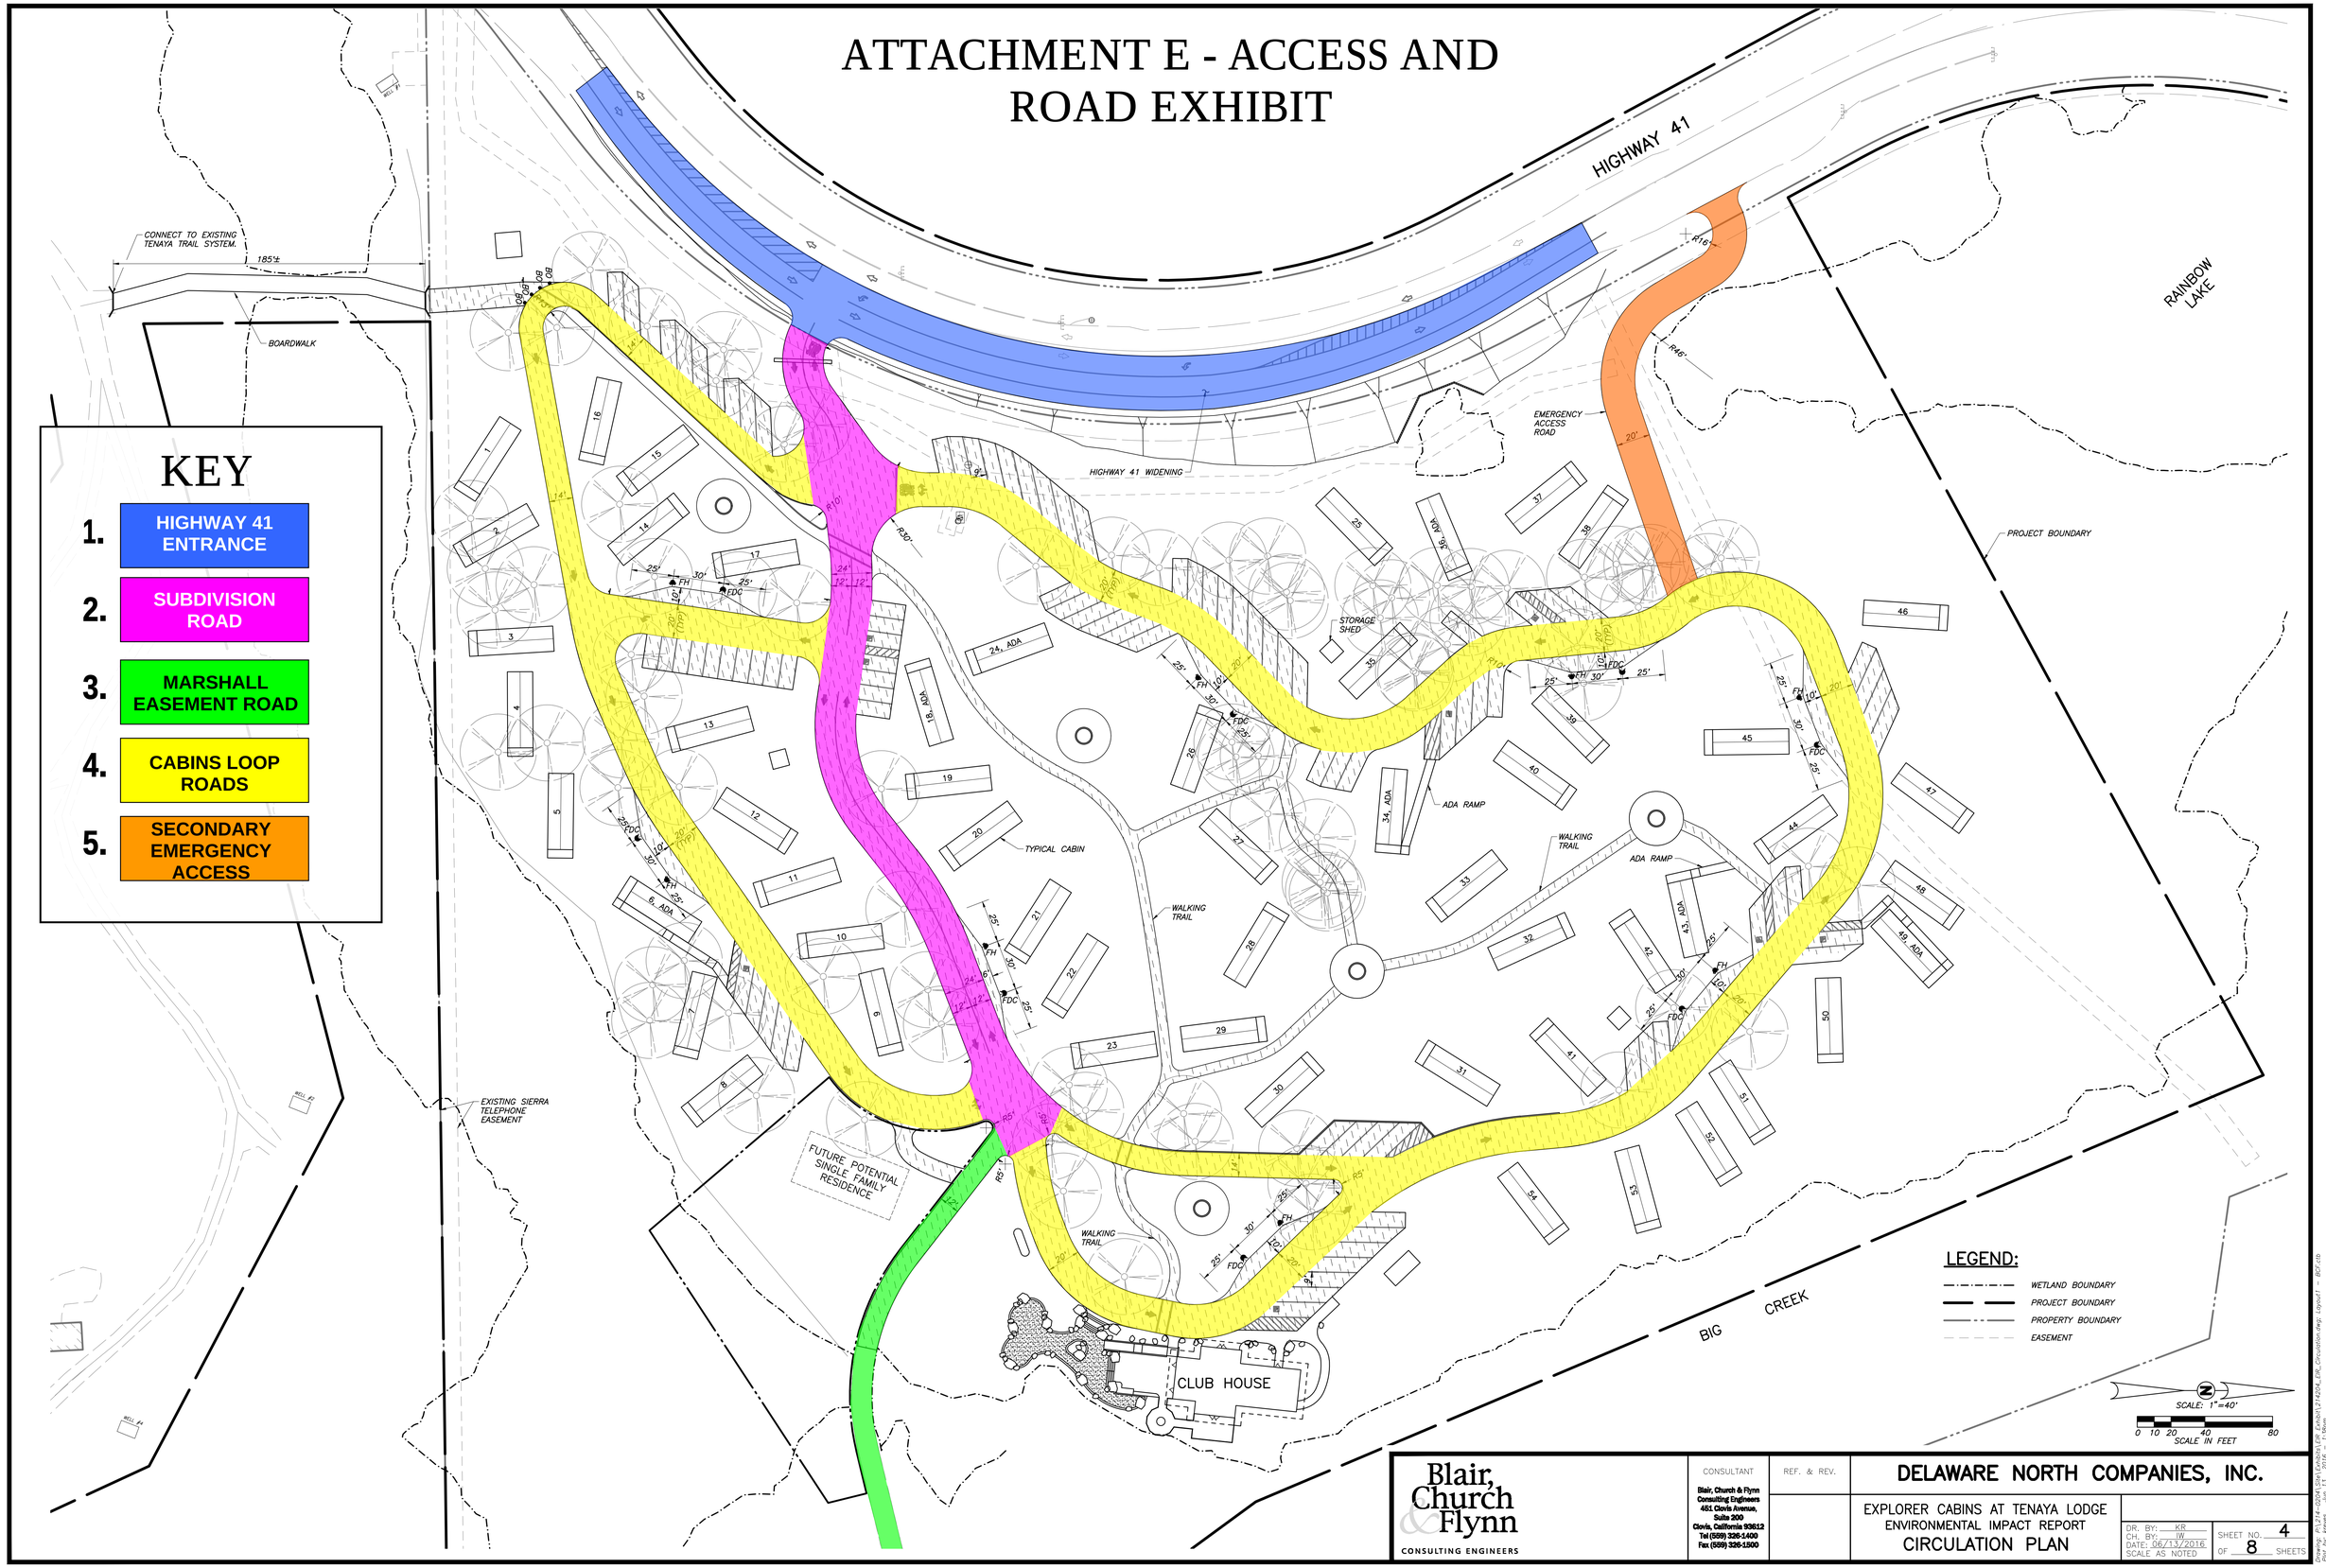

Blair, Church & Flynn
CONSULTING ENGINEERS

CONSULTANT
Blair, Church & Flynn Consulting Engineers
451 Clovis Avenue, Suite 200
Clovis, California 93612
Tel (559) 326-1400
Fax (559) 326-1500

REF. & REV.

DELAWARE NORTH COMPANIES, INC.

EXPLORER CABINS AT TENAYA LODGE
ENVIRONMENTAL IMPACT REPORT
CIRCULATION PLAN

DR. BY: KR
CH. BY: IW
DATE: 06/13/2016
SCALE AS NOTED

SHEET NO. 4 OF 8 SHEETS